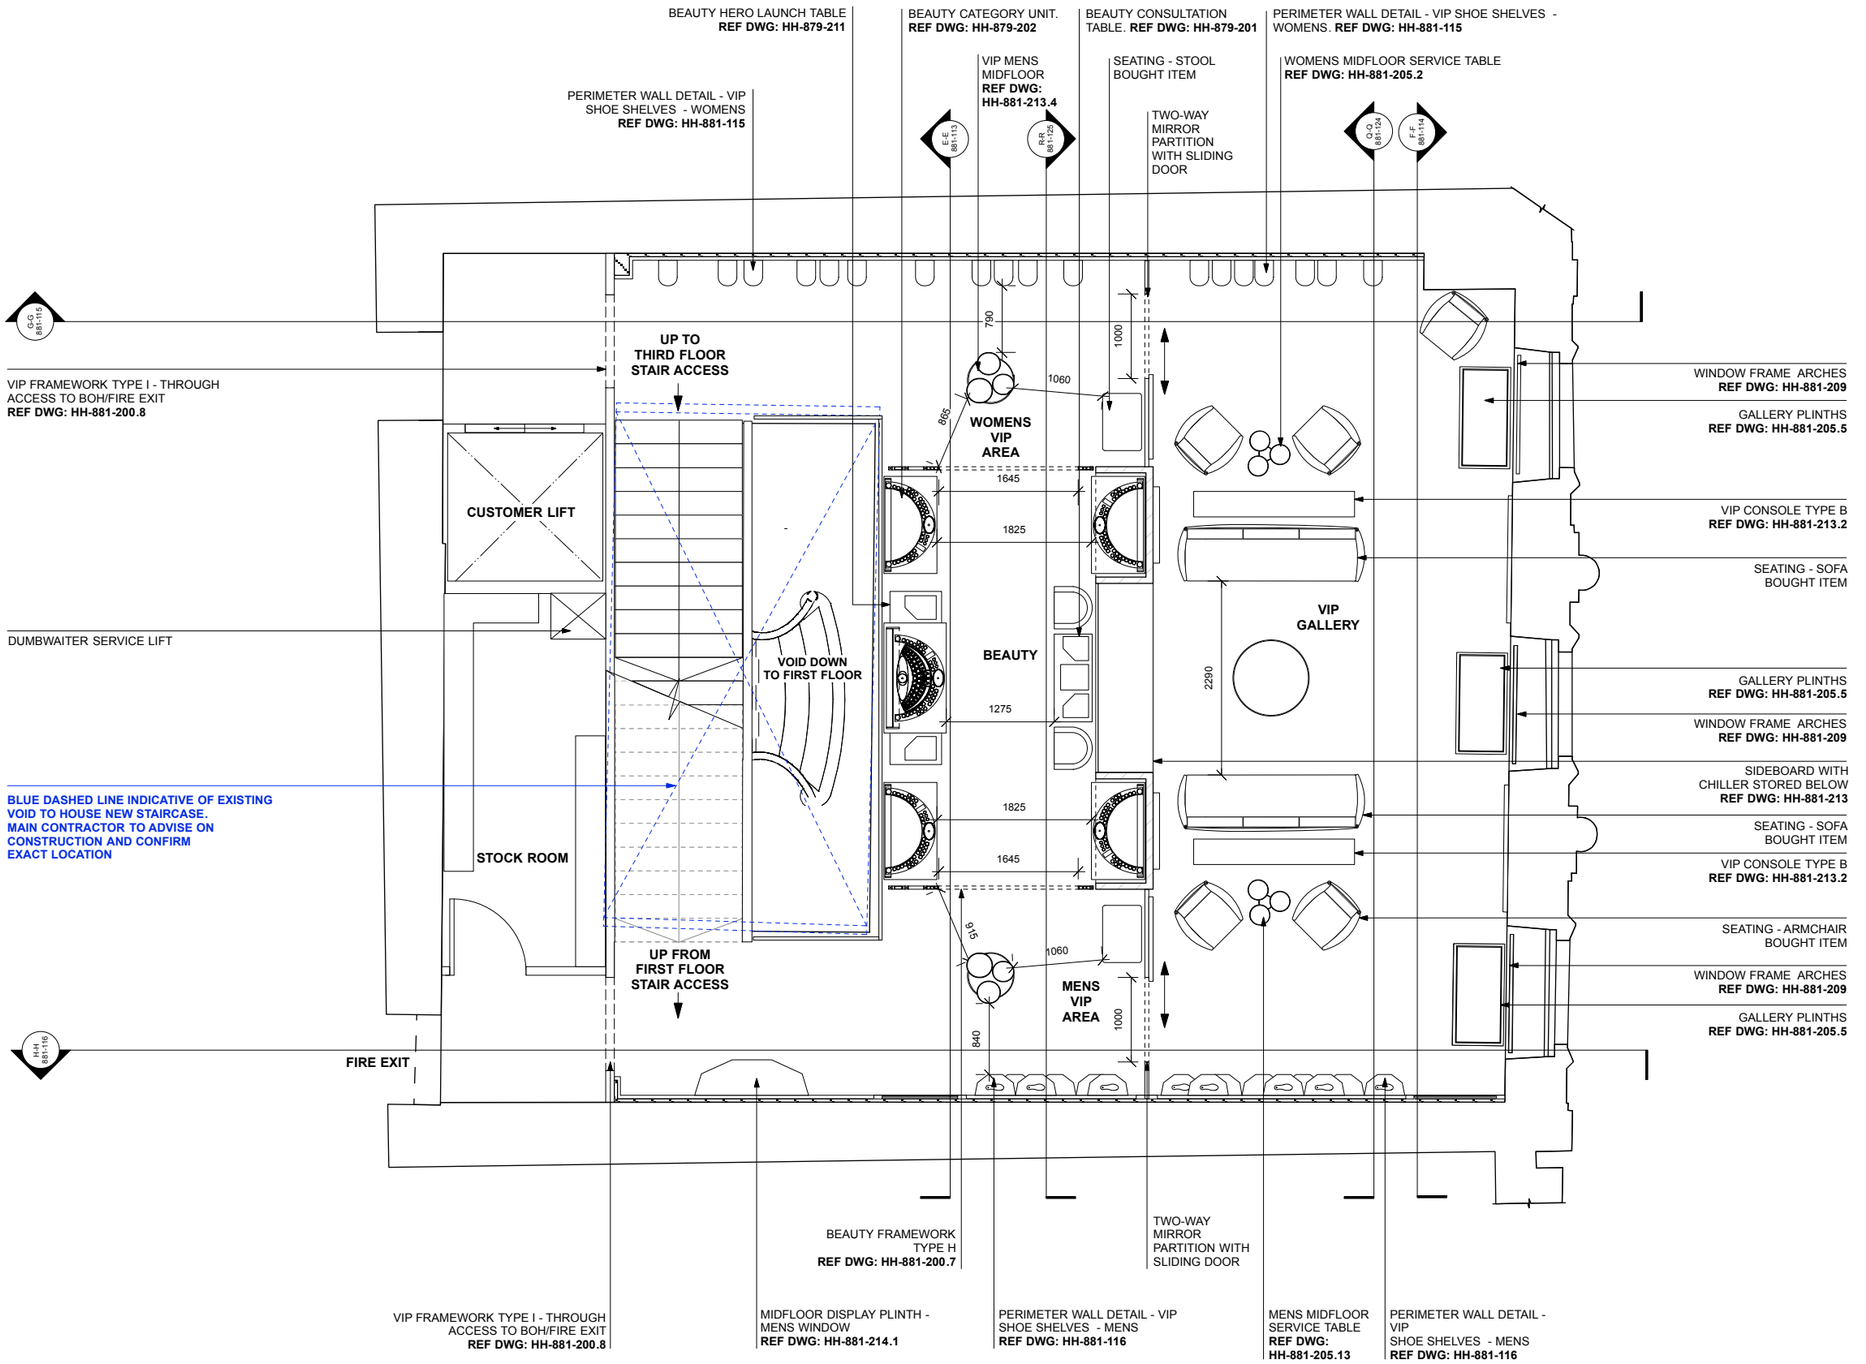

1 **GA PLAN - SECOND FLOOR**
Scale: 1:50

REVISIONS

Rev A: Plan updated to reflect new store design/layout

Rev B: Plan updated to reflect approved store design/layout

GENERAL NOTES:

CONSTRUCTION DETAILS BY CONTRACTOR.

General Notes

1. All aspects of this drawing are subject to site survey and preparations of full setting out drawings by main contractor. Any major discrepancies to be discussed with Household prior to manufacture of components. All areas where heights are critical are to be surveyed and setting out drawings prepared at the earliest opportunity.
2. All dimensions relating to suppliers or sub-contractors must be checked and agreed between main contractors and suppliers or sub-contractors.
3. This drawing represents design intent only. Specialist sub-contractors are responsible for the accurate, safe and 'fit for purpose' execution of all issues under their domain. Overall responsibility for implementation lies with main contractor. All variations, which may be the result of technical safety requirements must be discussed with Household prior to implementation. Where variations are necessary, profile of original intent must be maintained or alternative proposals submitted to Household for consideration.
4. Contractor to ensure all details are commensurate with structural stability.
5. All electrical installations to comply with current industry regulations and good practice.
6. All details are to conform with relevant statutory requirements.
7. All design profiles to be maintained in detailing and manufacturing.
8. For information on graphics/signage refer to separate Graphics package where relevant.
9. Drawings to read in conjunction with standard Site Drawing Package.
10. If in doubt, ask, consult or advise - please do not assume.

NB: DO NOT SCALE FROM THIS DRAWING. DESIGN INTENT ONLY ALL DIMS TO BE TAKEN ON SITE BY CONTRACTOR

Household
Customer Experience Design

Household Design Ltd
135 Curtain Road
London EC2A 3BX
UK

www.household-design.com
sarah@household-design.com
T +44 (0)207 729 6537
F +44 (0)207 729 8780

This drawing is the property Household Design and they reserve the copyright. This drawing is issued on the condition that it is not copied, reproduced, retained or disclosed to a third party in part or any unauthorised person without consent in writing from Household Design.

Figured dimensions are to be taken in preference to those scaled. The contractor is to verify all dimensions and conditions on site.

Design Intent Sketch drawings only - Contractor to ensure structural and durable stability. All dims to be confirmed on site

Client
CHRISTIAN LOUBOUTIN

Project
MOSCOW - DMITROVKA

Drawing
GA PLAN - SECOND FLOOR

Date **22.07.2015** Revision **B** Drawn by **JM**

Drawing No. **HH_881_101** Scale **1:50 @ A3**

All elements of this drawing are to be set out by the contractor and approved by Household Design prior to any implementation.