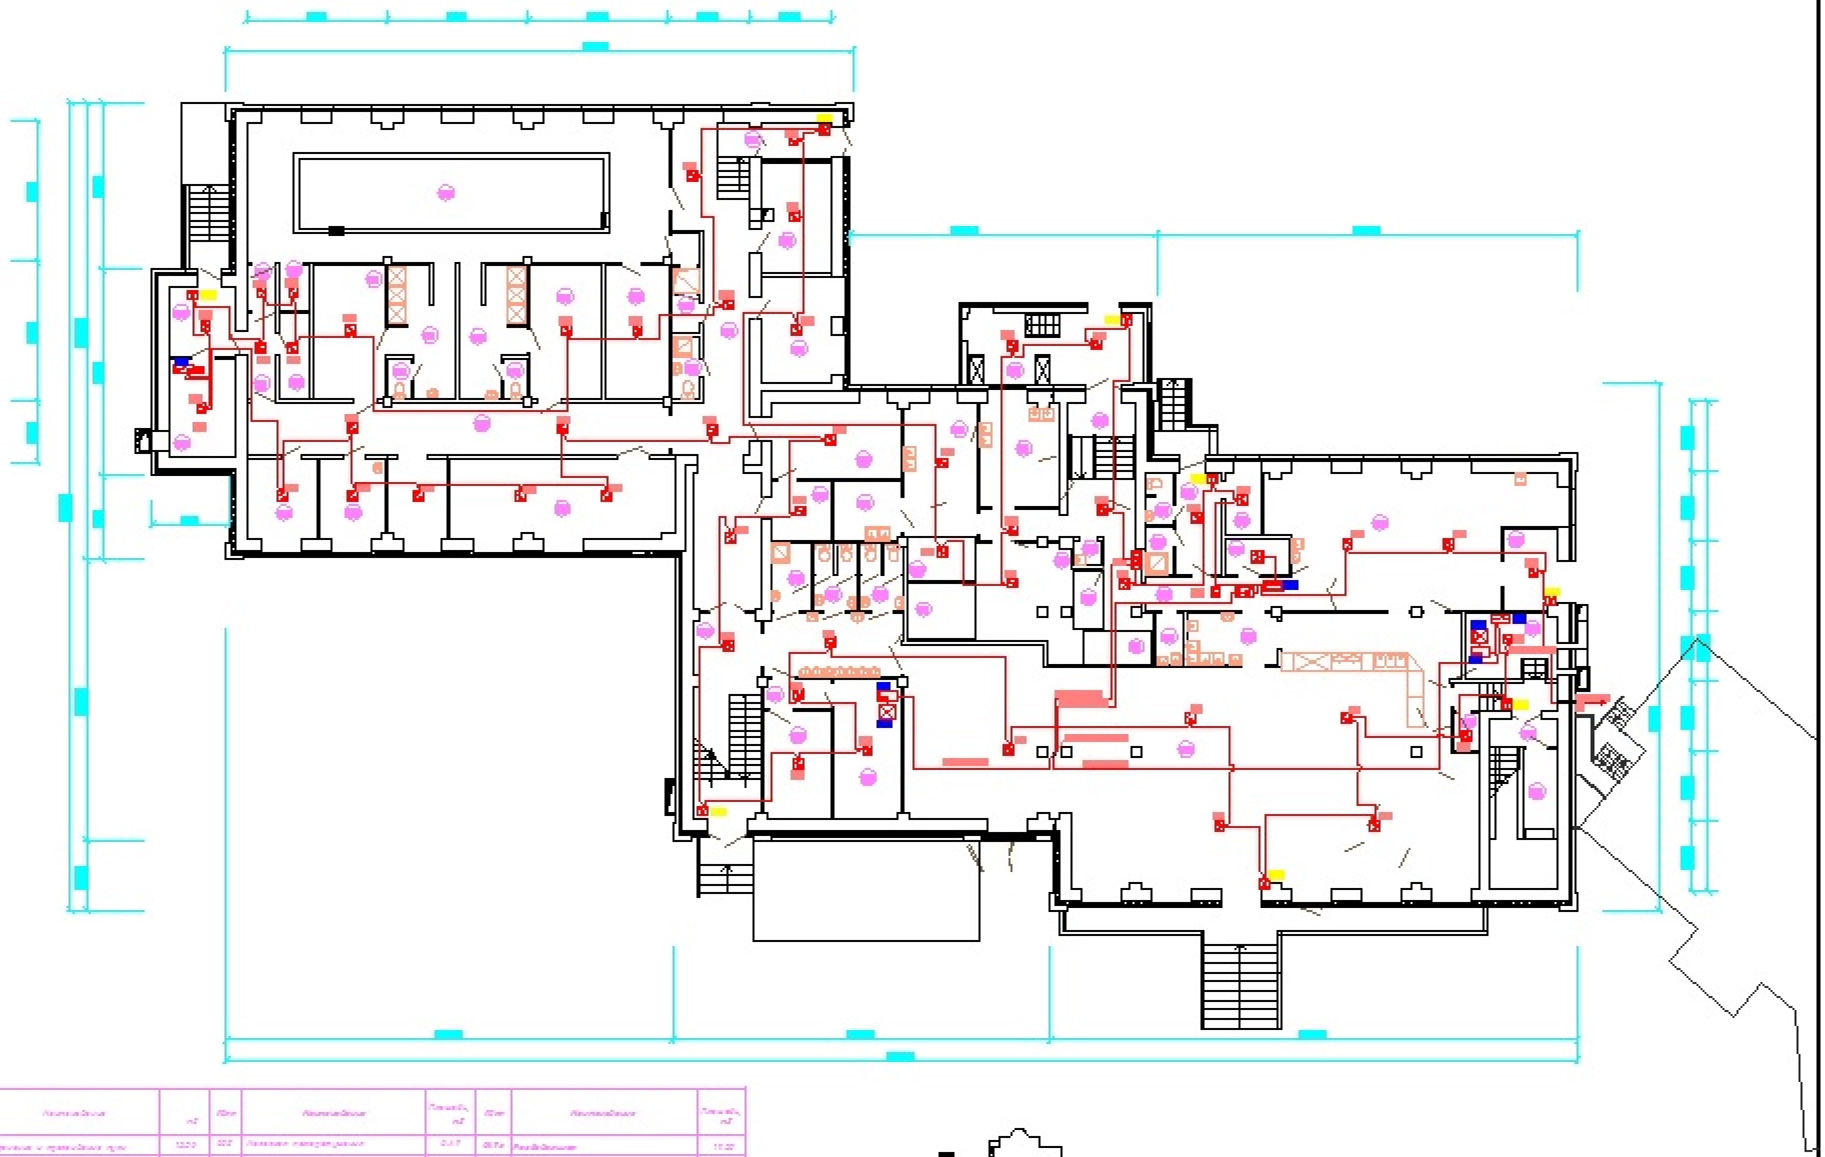

Экспликация помещений

№пп	Наименование	Площадь, м2		Наименование	м2	№пп	Наименование	Площадь, м2	№пп	Наименование	Площадь, м2
[illegible]	[illegible]	[illegible]	[illegible]	[illegible]	[illegible]	[illegible]	[illegible]	[illegible]	[illegible]	[illegible]	[illegible]
[illegible]	[illegible]	[illegible]	[illegible]	[illegible]	[illegible]	[illegible]	[illegible]	[illegible]	[illegible]	[illegible]	[illegible]
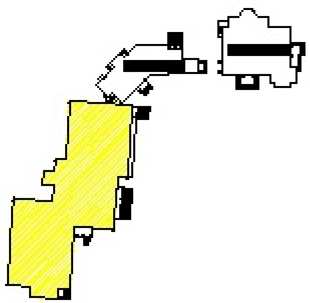

Изм.	Кол.	Лист	№док	Подпись	Дата	**012-2018-1-ПС**
						Духовно-просветительский комплекс Свято-Пантелеймоновского храма в составе Духовного училища на 300 учащихся и дошкольного образовательного учреждения на 25 мест.
ГИП		XXXXXX			07.18	Система пожарной сигнализации и оповещения людей о пожаре
Разработ		Чечеткин			07.18	Схема сети пожарной сигнализации помещений цокольного этажа
Проверил					07.18	

Стадия	Лист	Листов
Р	3	

ООО XXXXXXXXXXXX

Формат А2