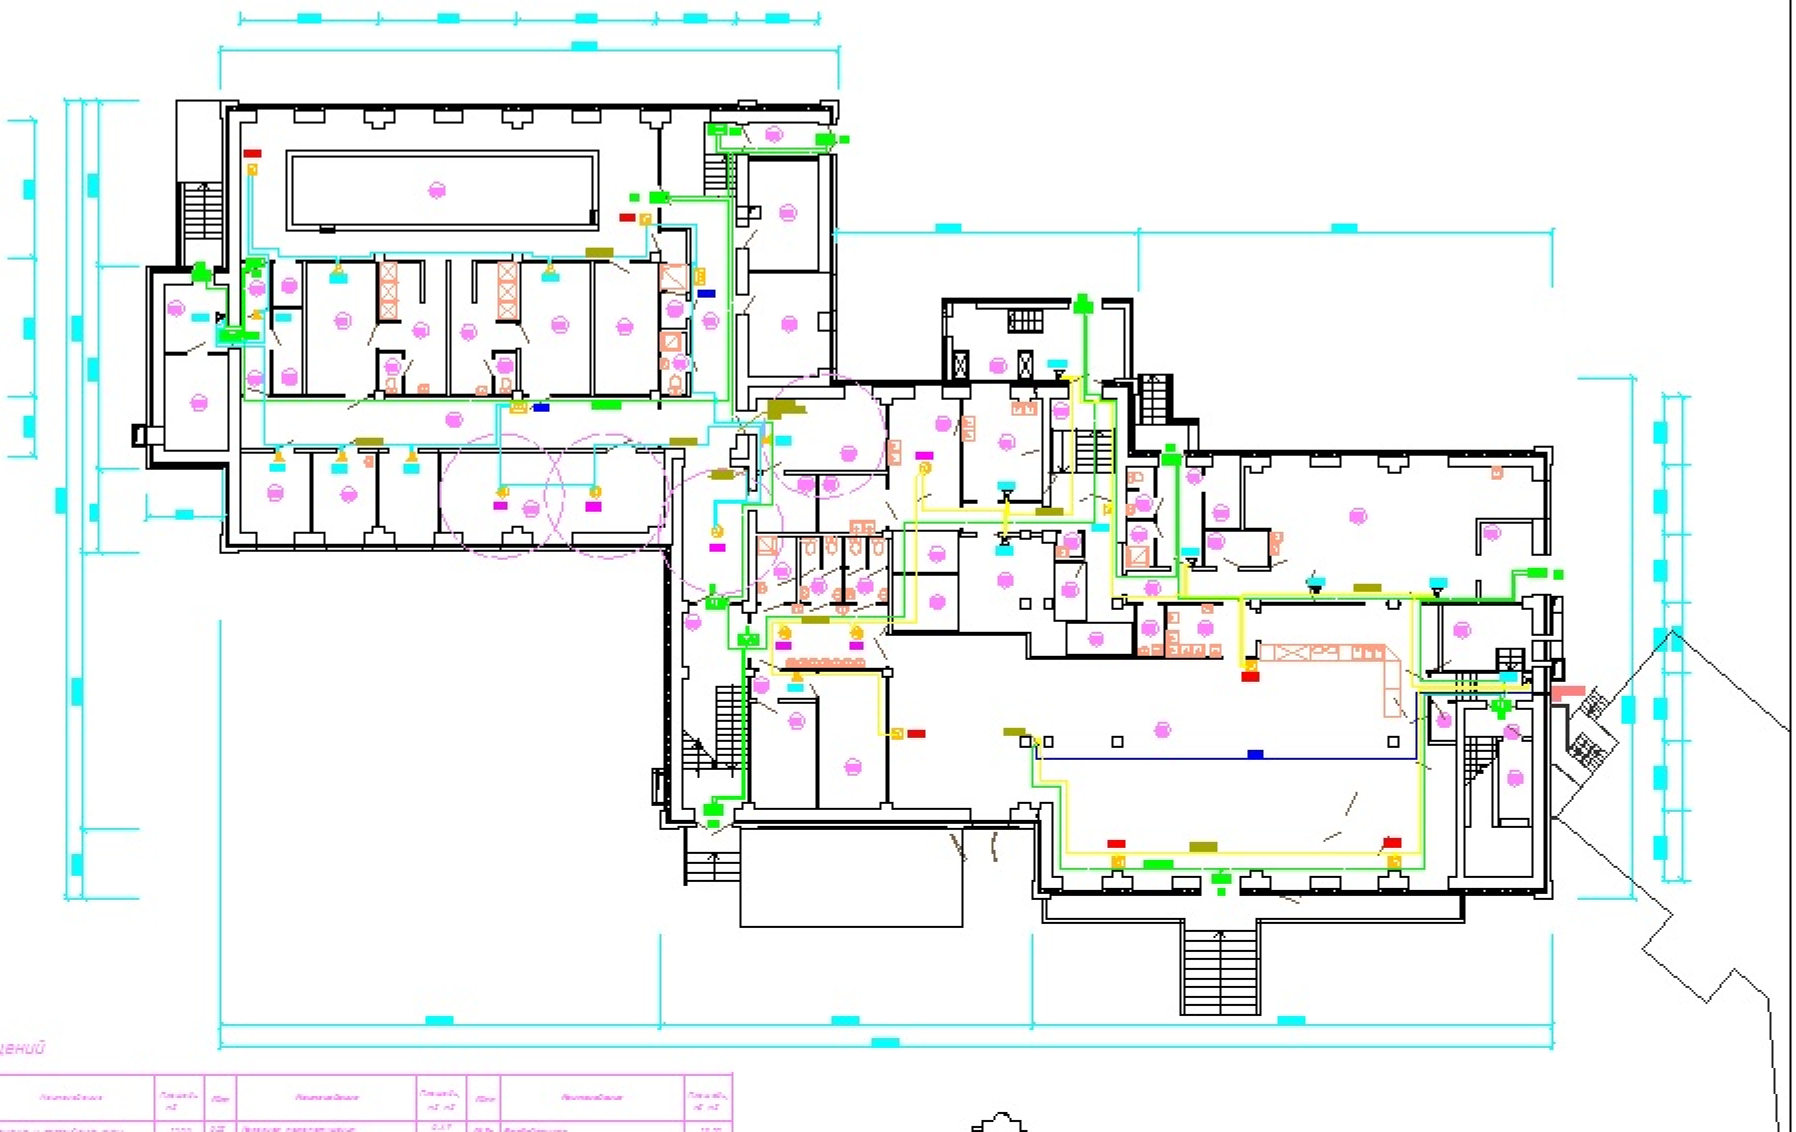

Экспликация помещений

№пом	Наименование	Площадь, м2	№пом	Наименование	Площадь, м2	№пом	Наименование	Площадь, м2	№пом	Наименование	Площадь, м2
[illegible]	[illegible]	[illegible]	[illegible]	[illegible]	[illegible]	[illegible]	[illegible]	[illegible]	[illegible]	[illegible]	[illegible]
[illegible]	[illegible]	[illegible]	[illegible]	[illegible]	[illegible]	[illegible]	[illegible]	[illegible]	[illegible]	[illegible]	[illegible]
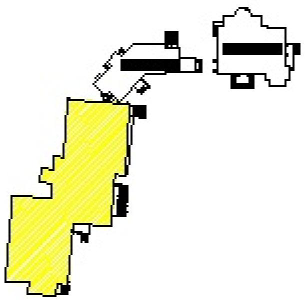

						012-2018-1-ПС
Изм.	Кол.	[illegible]	[illegible]	[illegible]	[illegible]	Духовно-просветительский комплекс Свято-Пантелеймоновского храма в составе Духовного училища на 300 учащихся и [illegible]
						Система пожарной сигнализации и оповещения людей о пожаре
						Стадия: Р · Лист: 9 · Листов:
ГИП	ХХХХХХ			07.18		[illegible] помещений цокольного этажа
Разработ	Чечеткин			07.18		000 ХХХХХХХХХ
Проверил				07.18		

Формат А2