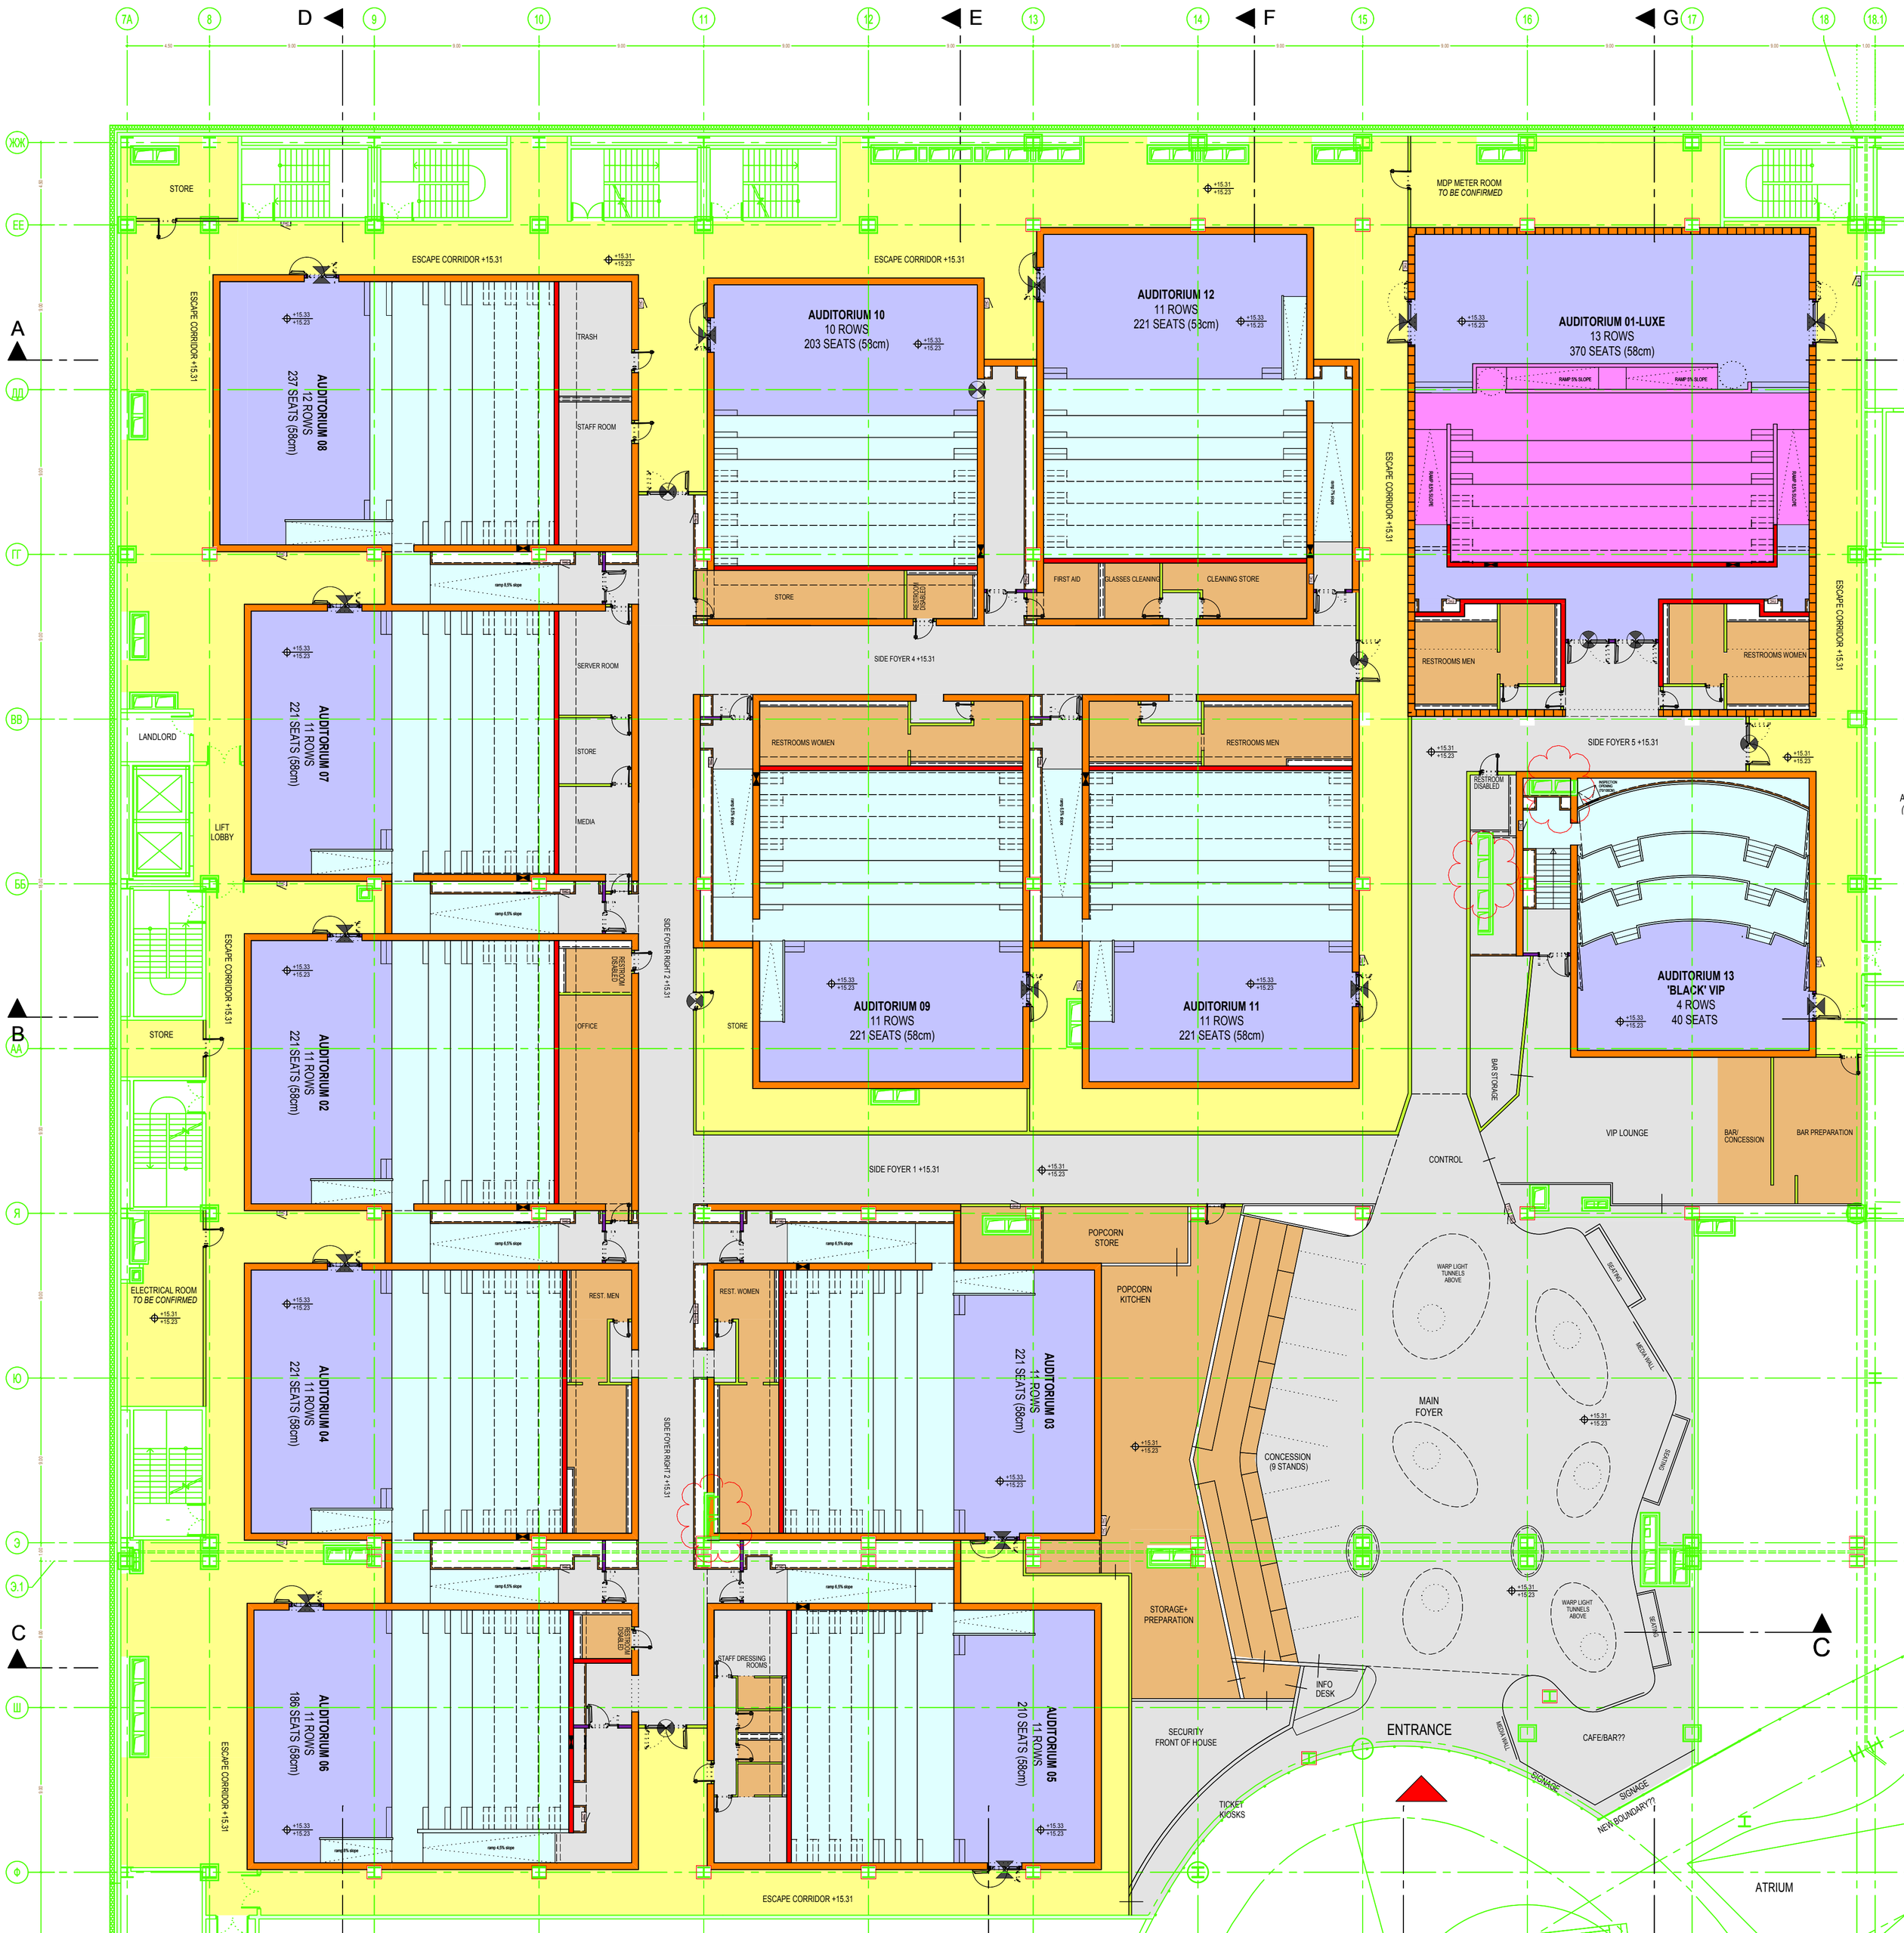
AUDITORIUM 08
12 ROWS
237 SEATS (58cm)
AUDITORIUM 07
11 ROWS
221 SEATS (58cm)
AUDITORIUM 02
11 ROWS
221 SEATS (58cm)
AUDITORIUM 04
11 ROWS
221 SEATS (58cm)
AUDITORIUM 06
11 ROWS
186 SEATS (58cm)
AUDITORIUM 10
10 ROWS
203 SEATS (58cm)
AUDITORIUM 12
11 ROWS
221 SEATS (58cm)
AUDITORIUM 01-LUXE
13 ROWS
370 SEATS (58cm)
AUDITORIUM 09
11 ROWS
221 SEATS (58cm)
AUDITORIUM 11
11 ROWS
221 SEATS (58cm)
AUDITORIUM 13
'BLACK' VIP
4 ROWS
40 SEATS
AUDITORIUM 03
11 ROWS
221 SEATS (58cm)
AUDITORIUM 05
11 ROWS
210 SEATS (58cm)
ESCAPE CORRIDOR +15.31
SIDE FOYER 1 +15.31
SIDE FOYER 4 +15.31
SIDE FOYER 5 +15.31
SIDE FOYER RIGHT 2 +15.31
MAIN FOYER
ENTRANCE
ATRIUM
CONTROL
VIP LOUNGE
BAR/ CONCESSION
BAR PREPARATION
POPCORN STORE
POPCORN KITCHEN
STORAGE+ PREPARATION
CONCESSION (9 STANDS)
SECURITY FRONT OF HOUSE
TICKET KIOSKS
INFO DESK
CAFE/BAR??
WARP LIGHT TUNNELS ABOVE
SEATING
MEDIA WALL
SIGNAGE
NEW BOUNDARY??
MDP METER ROOM
TO BE CONFIRMED
ELECTRICAL ROOM
TO BE CONFIRMED
LANDLORD
LIFT LOBBY
STORE
TRASH
STAFF ROOM
SERVER ROOM
MEDIA
OFFICE
REST. MEN
REST. WOMEN
STAFF DRESSING ROOMS
RESTROOMS WOMEN
RESTROOMS MEN
RESTROOM DISABLED
FIRST AID
GLASSES CLEANING
CLEANING STORE
BAR STORAGE
RAMP 5% SLOPE
ramp 6.5% slope
ramp 4.5% slope